PROJECT:

*CLICK ON THE LINKS BELOW FOR MORE INFORMATION*

- SPECIFICATION
- PRODUCT DATA SHEETS

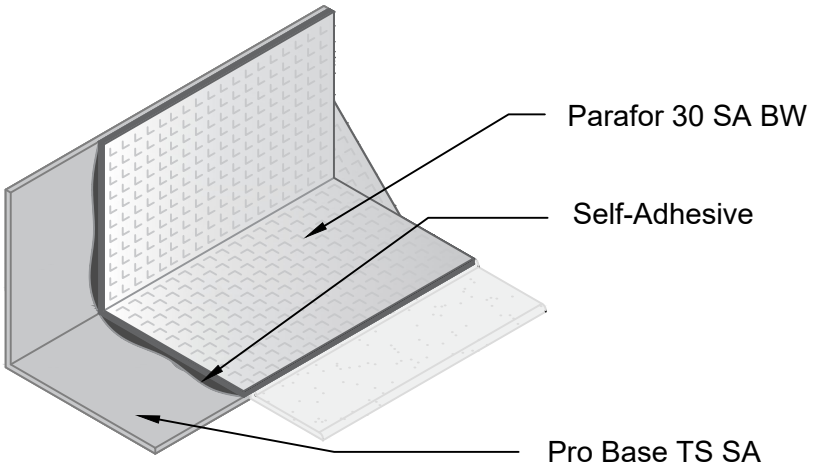


## FLASHING ASSEMBLY

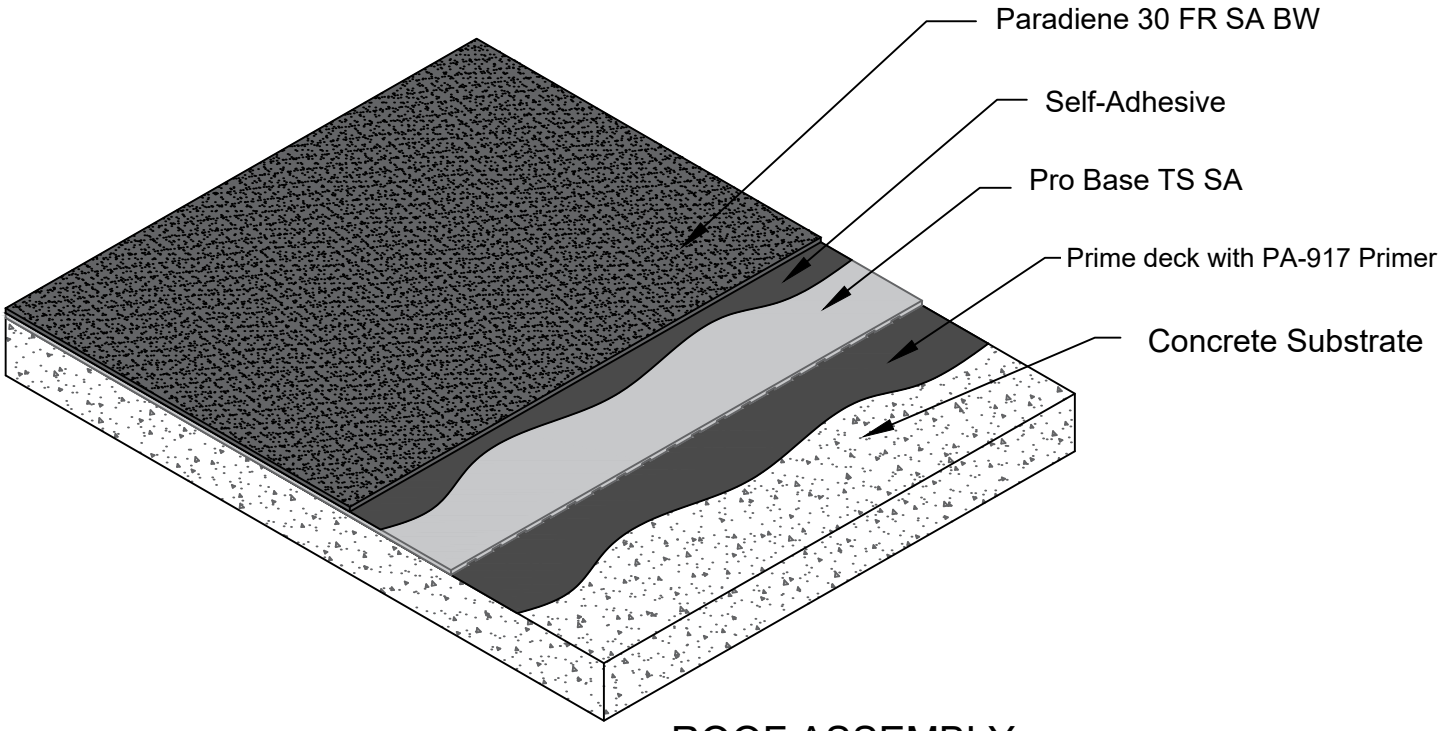


## ROOF ASSEMBLY

1. SIPLAST STANDARD SPECIFICATIONS AND REQUIREMENTS SHALL APPLY IN ADDITION TO THIS DRAWING.
2. SIPLAST RECOMMENDS THAT ALL PRACTICES PERTAINING TO INDUSTRY STANDARD TORCH SAFETY REQUIREMENTS AND GUIDELINES BE FOLLOWED. THIS INCLUDES PERFORMING A FIRE WATCH FOLLOWING ANY TORCH APPLICATIONS. ALWAYS HAVE APPROVED FIRE EXTINGUISHING EQUIPMENT NEARBY WHEN USING A TORCH.
3. PRO BASE SERIES BASE PLIES ARE REQUIRED FOR ALL SELF ADHERED FINISH PLIES.

*USE ADOBE READER TO TURN OFF/ON LAYERS THAT DO NOT APPLY*

| Scale: NTS | PARADIENE 20/30 - CONCRETE SUBSTRATE DIRECT | **Rev:** 01/21/2023 |
|---|---|---|


**14911 Quorum Drive, Suite 600 - Dallas, Texas - 75254 (800) 922-8800**

**www.siplast.com**