ROOF DRAIN

PARAPRO ROOFING/WATERPROOFING MEMBRANE - PRO BASE TS SERIES - BASE PLY - IRMA - CONCRETE SUBSTRATE - INSULATED

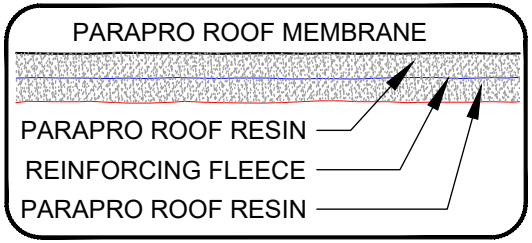

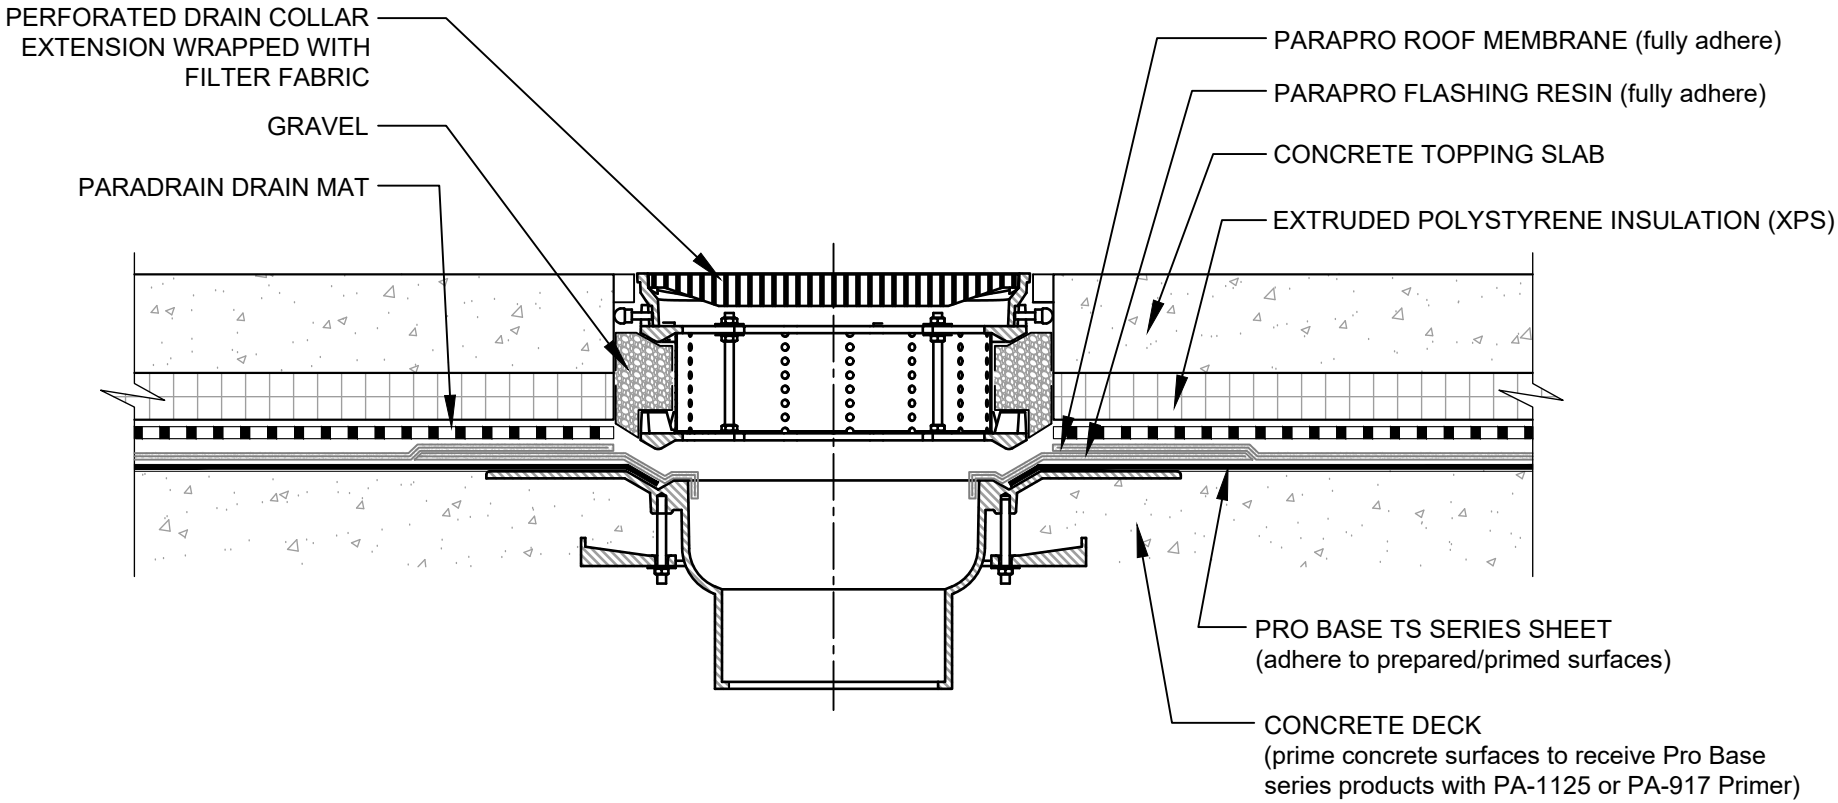

NOTES:

1. REFER TO SIPLAST PREPARATION GUIDELINES FOR PROPER SURFACE TREATMENT OF ALL MATERIALS PRIOR TO APPLICATION OF PARAPRO MATERIALS.
2. REQUIREMENTS AND RECOMMENDATIONS DETAILED IN CURRENT SIPLAST SPECIFICATIONS AND THE PARAPRO ROOF SYSTEM INSTALLER'S GUIDE SHALL APPLY IN ADDITION TO THE ABOVE DRAWING.

CAUTION: SIPLAST RECOMMENDS THAT ALL PRACTICES PERTAINING TO INDUSTRY STANDARD TORCH SAFETY REQUIREMENTS AND GUIDELINES BE FOLLOWED. THIS INCLUDES PERFORMING A FIRE WATCH FOLLOWING ANY TORCH APPLICATIONS. ALWAYS HAVE APPROVED FIRE EXTINGUISHING EQUIPMENT NEARBY WHEN USING A TORCH.

Scale: NTS	REF: ROOF DRAIN - PROBASE TS - PARAPRO - IRMA - CONCRETE - INSULATED	**Detail Number:** DE-ATY-70-02a
siplast®	**14911 Quorum Drive, Suite 600 - Dallas, Texas - 75254 (800) 922-8800**	**Rev:** 08.04.2026
	www.siplast.com	